FilmL.A., Inc.
6255 W Sunset Blvd, 12th Floor
Hollywood, CA 90028
t: (213)977-8600 - f: (213)977-8601
www.filmla.com

Summary Information

Permit No: F00149123-B **Type of Permit:** FILMING **Release Date:** 03/11/2019

Production Company	TWENTIETH CENTURY FOX TELEVISION
Insured Company Name	TWENTIETH CENTURY FOX TELEVISION
Contact Phone No. 1	310-369-1000
Contact Phone No. 2	310-696-5734
Fax	
Address	10201 W PICO BLVD, BUILDING 1 LOS ANGELES, California 90064
Production Title	SINGLE PARENT- EP123
Type of Production	TV Sitcom

Producer	Erin O'Malley
Director	tbd tbd
1st AD	Michael Risoli
Production Manager	Ryan Guellow
FilmL.A. Coordinator	Cody Penwell
Location Manager	Lucas Nalepinski
Primary Phone	Mobile - 310-461-4165
Secondary Phone	
Location Assistant	Kyle Hollinger
Primary Phone	Mobile - 310-926-3598
Secondary Phone	

Fees

Notification Charge	$170.00
LA CITY LANE AND STREET CLOSURE FEE	$312.00
FILMLA NON-REFUNDABLE FILM PERMIT RIDER FEE	$109.00
CULVER CITY POLICE OFFICER DAILY FEE (WEEKDAYS)	$2,520.00
CULVER CITY FILMING DAILY USE FEE	$350.00
CULVER CITY FIRE OFFICER DAILY FEE (WEEKDAYS)	$695.00
CULVER CITY 1 METERED PARKING SPACE	$368.00
CULVER CITY APPLICATION FEE	$165.00

Total Permit Fee $4,689.00

Number of Locations 1

NOT A PERMIT

FilmL.A., Inc.
6255 W Sunset Blvd, 12th Floor
Hollywood, CA 90028
t: (213)977-8600 - f: (213)977-8601
www.filmla.com

Summary Information — Location

Permit Number	F00149123-B	**Location Manager**	Lucas Nalepinski
Production Company	TWENTIETH CENTURY FOX TELEVISI...	Primary Phone	Mobile - 310-461-4165
Insured Company	TWENTIETH CENTURY FOX TELEVISI...	Secondary Phone	
Production Title	SINGLE PARENT- EP123		

Location Address 9543 Culver Blvd, Culver City, CA, 90232

Location Type Cafe

Prep Dates 3/11/2019 - 3/11/2019 12:00 - 17:00 1 day

Film Dates 3/11/2019 - 3/11/2019 17:00 - 23:59 1 day

Open or Closed to the Public Open

Generic Conditions

*Certain service and personnel fees required by jurisdictional agencies are not collected by FilmL.A. Any such fees must be paid directly to the appropriate agency, and a separate invoice will be provided to the permittee.
*LA CITY AND/OR LA COUNTY FIRE CHECKLIST ATTACHED TO FINAL PERMIT. THE PERMITTEE IS RESPONSIBLE FOR COMPLETING CHECKLIST PRIOR TO FILMING ACTIVITY AT THIS LOCATION. NON COMPLIANCE MAY RESULT IN ASSIGNMENT OF A FIRE OFFICER.
All closures impacting sidewalks must be implemented per WATCH manual, CA MUTCD TA-28 & TA-29
Community Survey Obtained
CULVER CITY: Must maintain emergency access
CULVER CITY: Must maintain local/emergency access
Equipment staging and vehicles may park on one side of the street only.
No cast or crew parking on area streets
No interference with merchant activity.
Number of uniformed officers listed on the permit is a minimum requirement. Permittee remains responsible for deploying a sufficient number of uniformed officers to provide traffic and crowd control to ensure the safety of the film crew and the public.
Traffic control must be done in accordance w/MUTCD
Traffic Officers Required
Uniformed officers shall have a copy of the film permit in their possession and are required to confirm that all traffic control signage devices are in place.

Please see attached document Watseka Filming Single Parent.pdf

Equipment on Location

Type	Quantity
5 or 10 ton trucks	4

Personnel on Location

Type	Quantity
Cast	5
Crew	70

NOT A PERMIT

FilmL.A., Inc.
6255 W Sunset Blvd, 12th Floor
Hollywood, CA 90028
t: (213)977-8600 - f: (213)977-8601
www.filmla.com

Summary Information

Location

Permit Number F00149123-B
Production Company TWENTIETH CENTURY FOX TELEVISI...
Insured Company TWENTIETH CENTURY FOX TELEVISI...
Production Title SINGLE PARENT- EP123

Location Manager Lucas Nalepinski
Primary Phone Mobile - 310-461-4165
Secondary Phone

Cast/Crew vehicles	70
Condors	1
Cranes	1
Cube Trucks	4
Generator	1
Motor Homes	2
Picture vehicles	2
Stakebed Trucks	3
Trailers	1
Vans	3

Culver City Fire Officer	1
Culver City Police Officer	4
Off-Duty/Retired LAPD Officer(s)	1

Filming Activities Camera on sticks; Drive ups & away; Equipment across street; Equipment on property; Equipment on sidewalk only.; Equipment on sidewalk, in curb lane & across street; Exterior Dialogue; Exterior establishing shots; Intermittent pedestrian control; Intermittent traffic control - 2 minute standard (except 0700-0900 hrs & 1500-1900 hrs); Ext walk and talk, camera/actors in street on Watseka Ave & Washington Blvd. Equipment in street & at curb. Dolly track on Watseka & Washington at curb,; cable crossing Watseka Ave, camera positions on sidewalks along Watseka Ave & Washington Blvd as well as on the median islands (marked on photo attached); ITC WATSEKA & WASHINGTON BETWEEN CULVER BLVD & DELMAS TERRACE; SIDEWALK CLOSURE ON WATSEKA AVE & WASHINGTON RE-ROUTE PEDESTRIANS.; Please reference permit # F00147649-A from 2/1/19. We are doing the same exact thing, only this is going to be evening/night shots.; TECHNO CRANE IN STREET ON WATSEKA AVE; REQUESTING TO HAVE SIGNS AT WATSEKA &WASHINGTON REMOVED. (Production has reached out the CC sign person already too);

Jurisdiction **Political:** Culver City **Police:** Culver City Police Department **Fire:** Culver City Fire Department

Approvals

CULVER CITY FIRE DEPARTMENT	Steve Poelstra
CULVER CITY POLICE DEPARTMENT	Lt. Bill Browne
CULVER CITY TRAFFIC AND ENGINEERING	Richard Solis
FILML.A. CLOSURES	Yulizza Ramirez
LOS ANGELES CITY DEPARTMENT OF PUBLIC WORKS	Vanessa Martin
LOS ANGELES CITY POLICE DEPARTMENT	Vincent Aguirre

Coordinator Note *PRODUCTION IS NOT PERMITTED TO PARK EQUIPMENT/VEHICLES IN

NOT A PERMIT

FilmL.A., Inc.
6255 W Sunset Blvd, 12th Floor
Hollywood, CA 90028
t: (213)977-8600 - f: (213)977-8601
www.filmla.com

Summary Information — Location

Permit Number	F00149123-B	**Location Manager**	Lucas Nalepinski
Production Company	TWENTIETH CENTURY FOX TELEVISI...	Primary Phone	Mobile - 310-461-4165
Insured Company	TWENTIETH CENTURY FOX TELEVISI...	Secondary Phone	
Production Title	SINGLE PARENT- EP123		

FRONT OF ANY PROPERTY WITHOUT THE EXPLICIT PERMISSION OF THE PROPERTY OWNER/MANAGER.

*PRODUCTION IS NOT PERMITTED TO PARK/STAGE EQUIPMENT/TRUCKS IN FRONT OF THE FOLLOWING LOCATIONS:

3835 WATSEKA AVE.
3840 WATSEKA AVE.
3816 WATSEKA AVE.

Coordinator Note RIDER B RELEASES THE REMAINING LOCATION

Parking

Base Camp	10201 W PICO BLVD, Los Angeles, CA, 90035	**Crew Parking**	10201 W PICO BLVD, Los Angeles, CA, 90035
Location Type : Other Location		Location Type : Other Location	

Posting "No Parking" signs E/S WATSEKA AVE., VENICE BLVD- WASHINGTON BLVD (METER #'S CC24-27)
W/S WATSEKA AVE., WASHINGTON BLVD- NORTH 300' (METER #'S CC29-36 & 105, 106)
N/S WASHINGTON BLVD., WATSEKA AVE- WEST 4 METERS (METER #'S CC37-40)
E/S DELMAS TERRACE., WASHINGTON BLVD- NORTH 5 METERS (METER #'S CC66-70)

Approximate Footage County Parking **Log Number**

Date(s) 3/11/2019 to 3/11/2019 **Time(s)** 00:00 to 00:00

Lane / Full Closure SOFT FULL STREET CLOSURE - WATSEKA AVE., WASHINGTON BLVD-VENICE BLVD

(WILL MAINTAIN LOCAL ACCESS AT ALL TIMES)

Approximate Footage 0 - 300

Date(s) 3/11/2019 to 3/11/2019 **Time(s)** 17:00 to 23:59

Lane / Full Closure SIDEWALK CLOSURE- N/S WASHINGTON BLVD., WATSEKA AVE- WEST 150'
SIDEWALK CLOSURE- N/S CULVER BLVD., WATSEKA AVE- EAST 100'
SIDEWALK CLOSURE- E/S WATSEKA AVE., CULVER BLVD- NORTH 75' (THIS INCLUDES THE "CORNER" ALSO, SO IN OTHER WORDS, THE CLOSURE

NOT A PERMIT

FilmL.A., Inc.
6255 W Sunset Blvd, 12th Floor
Hollywood, CA 90028
t: (213)977-8600 - f: (213)977-8601
www.filmla.com

Summary Information — Location

Permit Number	F00149123-B	**Location Manager**	Lucas Nalepinski
Production Company	TWENTIETH CENTURY FOX TELEVISI...	Primary Phone	Mobile - 310-461-4165
Insured Company	TWENTIETH CENTURY FOX TELEVISI...	Secondary Phone	
Production Title	SINGLE PARENT- EP123		

WRAPS AROUND THE LOCATION)

Approximate Footage 0 - 300

Date(s) 3/11/2019 to 3/11/2019 **Time(s)** 17:00 to 23:59

NOT A PERMIT

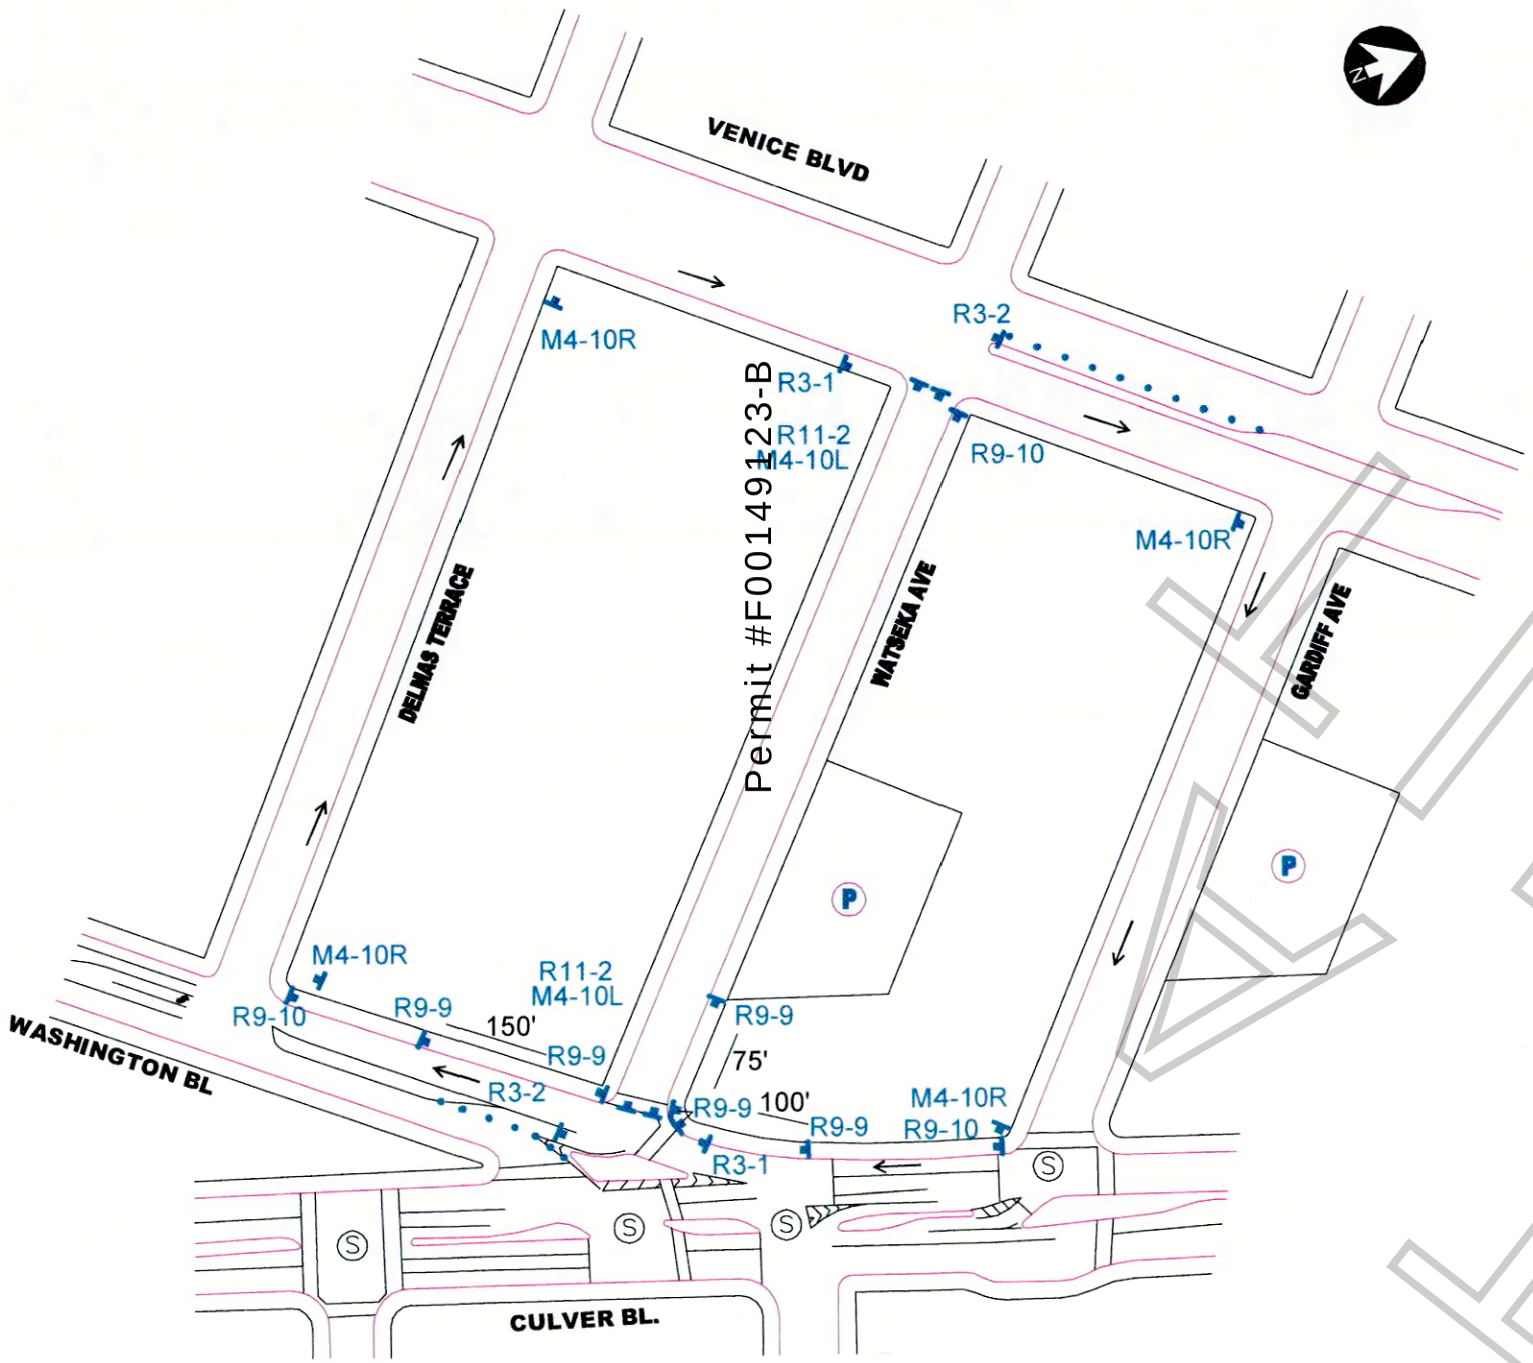

R3-1 R3-2 R11-4 R11-2 SC3 M4-10(L) M4-10(R)

R9-10 R9-9

ALL TRAFFIC CONTROL WILL BE INSTALLED TO MEET OR EXCEED THE LATEST CA-MUTCD MINIMUM REQUIREMENTS

APPROVED *
for compliance with
Engineering Division requirements
3-7-19
CITY OF CULVER CITY Date

* WITH FLAGGERS, AND/OR CCPD POSITIONED AT EITHER END OF CLOSURE TO ALLOW "LOCAL ACCESS ONLY" WHEN POSSIBLE.

WORK ZONE TRAFFIC CONTROL PLAN
GENERAL NOTES

1. DATE/TIME: 3-11-19 FROM 17:00 HOURS TO 23:59 HOURS.

2. ALL SIGNING, STRIPING, AND TRAFFIC CONTROL DEVICES SHALL CONFORM TO THE (CURRENT) STATE OF CALIFORNIA DEPARTMENT OF TRANSPORTATION (CALTRANS) STANDARD PLANS AND STANDARD SPECIFICATIONS, CALIFORNIA MUTCD, AND ANY ADDENDUMS THERETO, AND AS SHOWN ON THESE PLANS, SYMBOLS AND ABBREVIATIONS USED ARE SHOWN ON CALTRANS STANDARD PLANS.
3. THERE WILL BE NO INTERFERENCE WITH TRAFFIC SIGNALS OR CROSSWALKS.
4. CONES WILL BE 28" MINIMUM HEIGHT AND HAVE REFLECTORIZED SLEEVES FOR NIGHT WORK.
5. POLICE WILL DIRECT TRAFFIC IF NECESSARY.

TCP FOR: 20TH CENTURY FOX
"SINGLE PARENT"

LOCATION: FULL CLOSURE:
WATSEKA FROM VENICE TO WASHINGTON
SIDEWALK CLOSURES:
E/S WATSEKA FROM CULVER NORTH 75'
N/S CULVER FROM WATSEKA EAST 100FT
& N/S WASHINGTON FROM WATSEKA WEST 150FT

CONTACT: LUCAS NALEPINSKI
PH# 310-461-4165
ELISA SMITH
OFFICE# 213-763-9000

JCL TRAFFIC SERVICES
(213) 622-9775
C31-CA Lic # 805357

DATE	REVISIONS	DRAFTER: E. RAMIREZ
		SCALE: N.T.S.
		FILM LA: CODY PENWELL